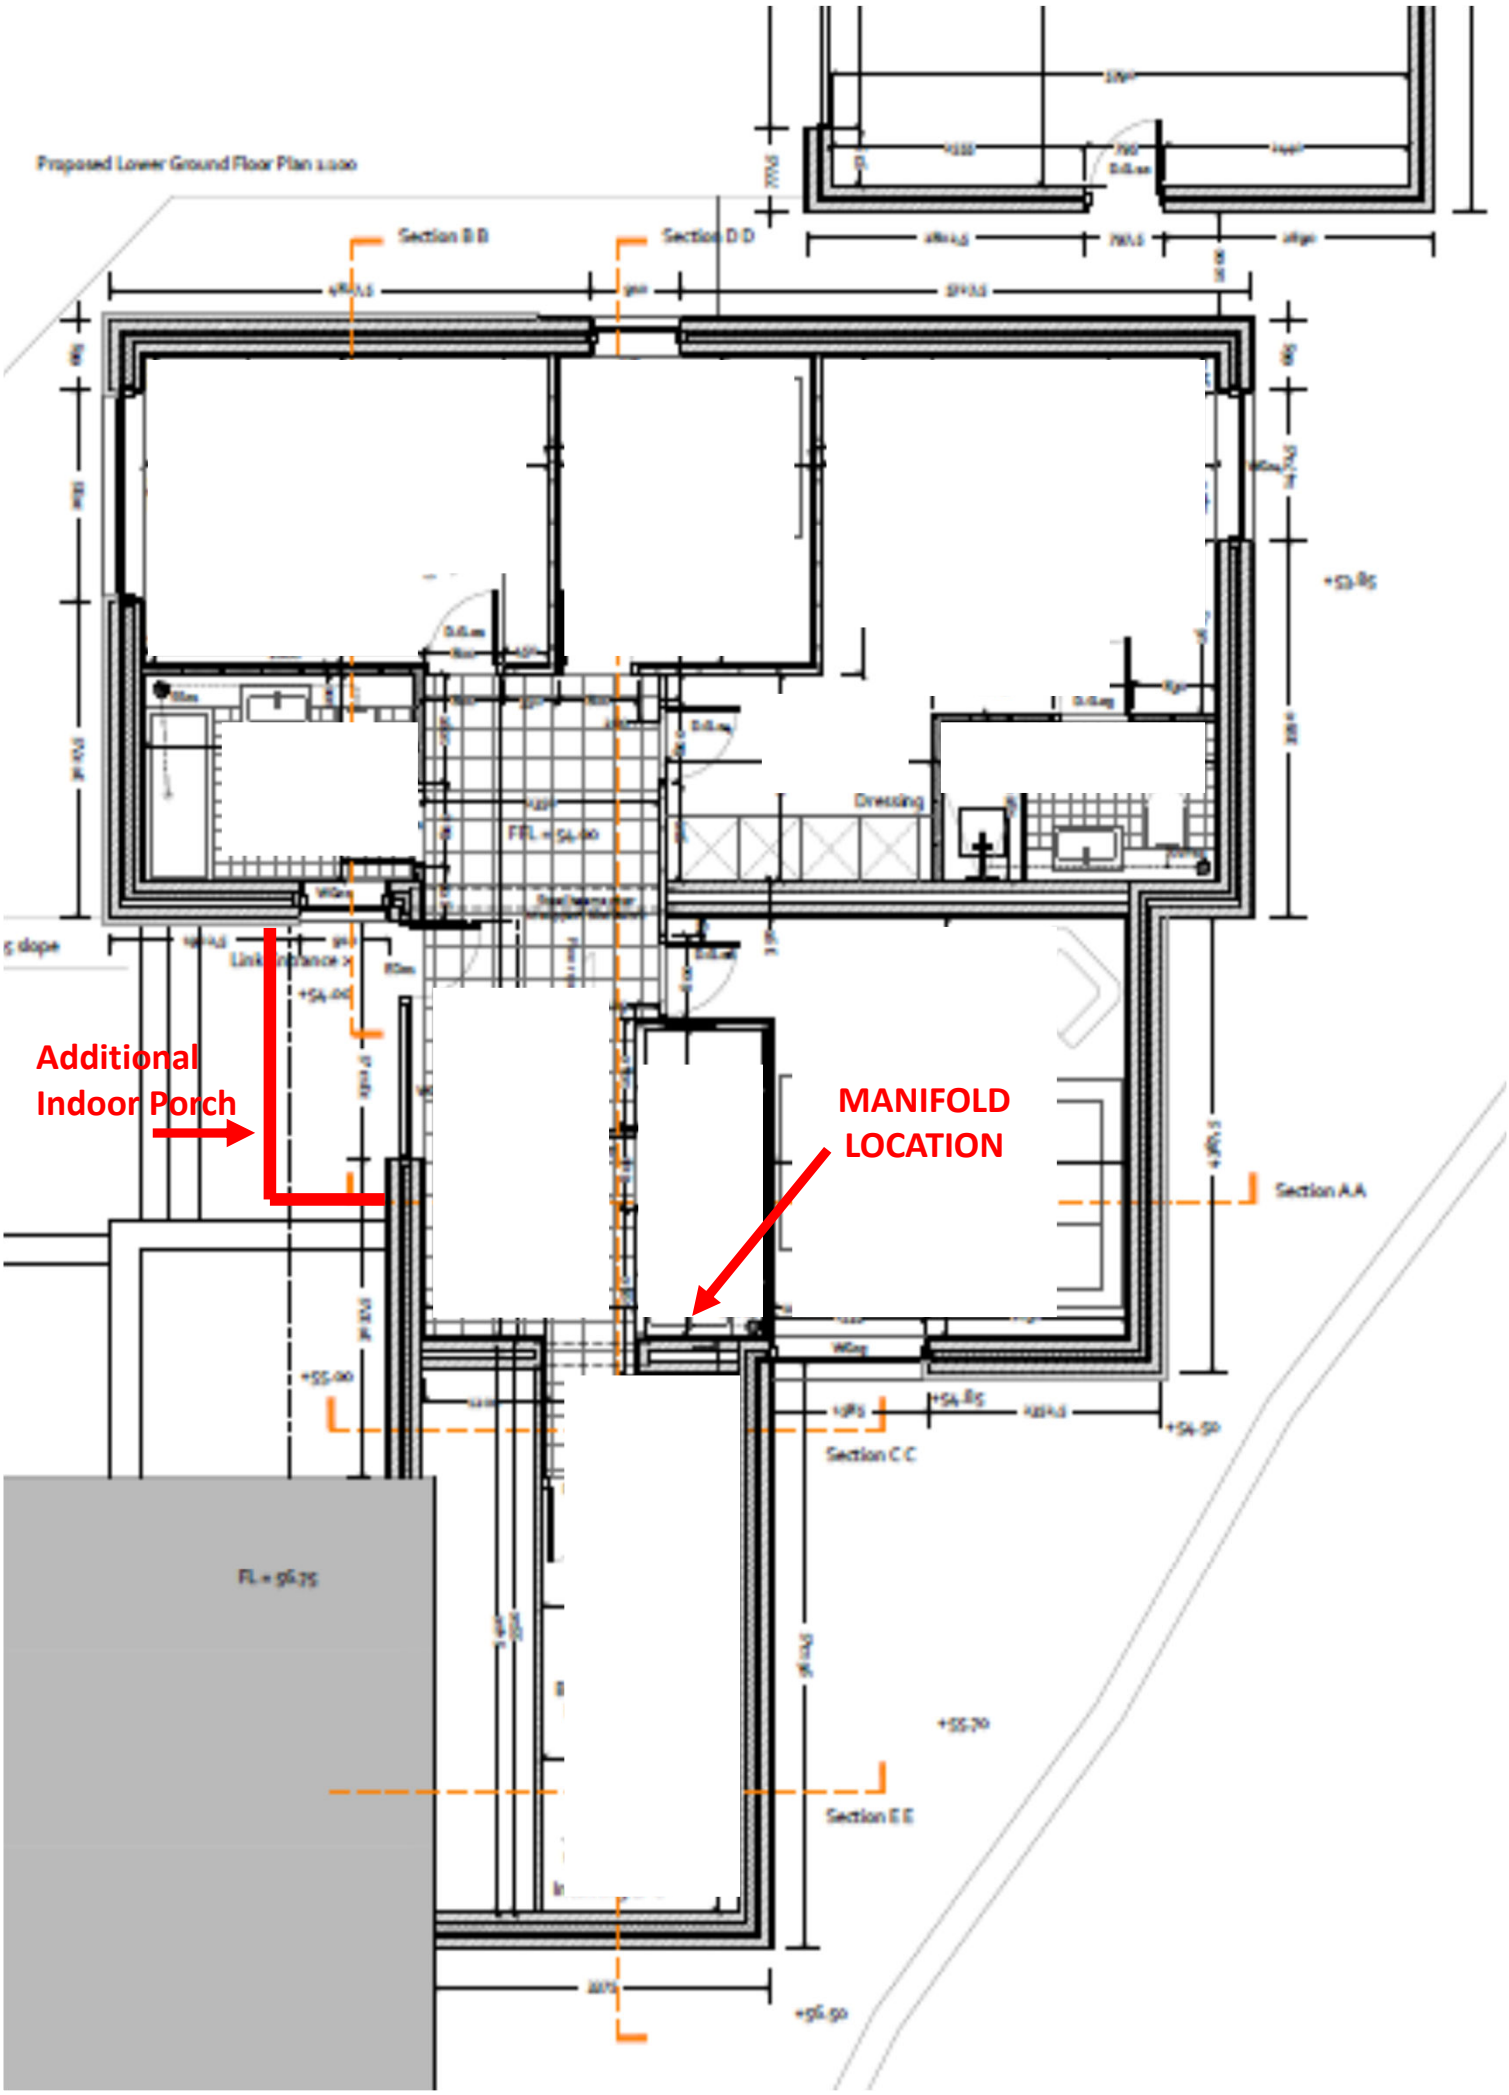
Proposed Lower Ground Floor Plan 1:100
Section B B
Section D D
Dressing
Additional
Indoor Porch
MANIFOLD
LOCATION
Section A A
Section C C
Section E E
FL = 56.75

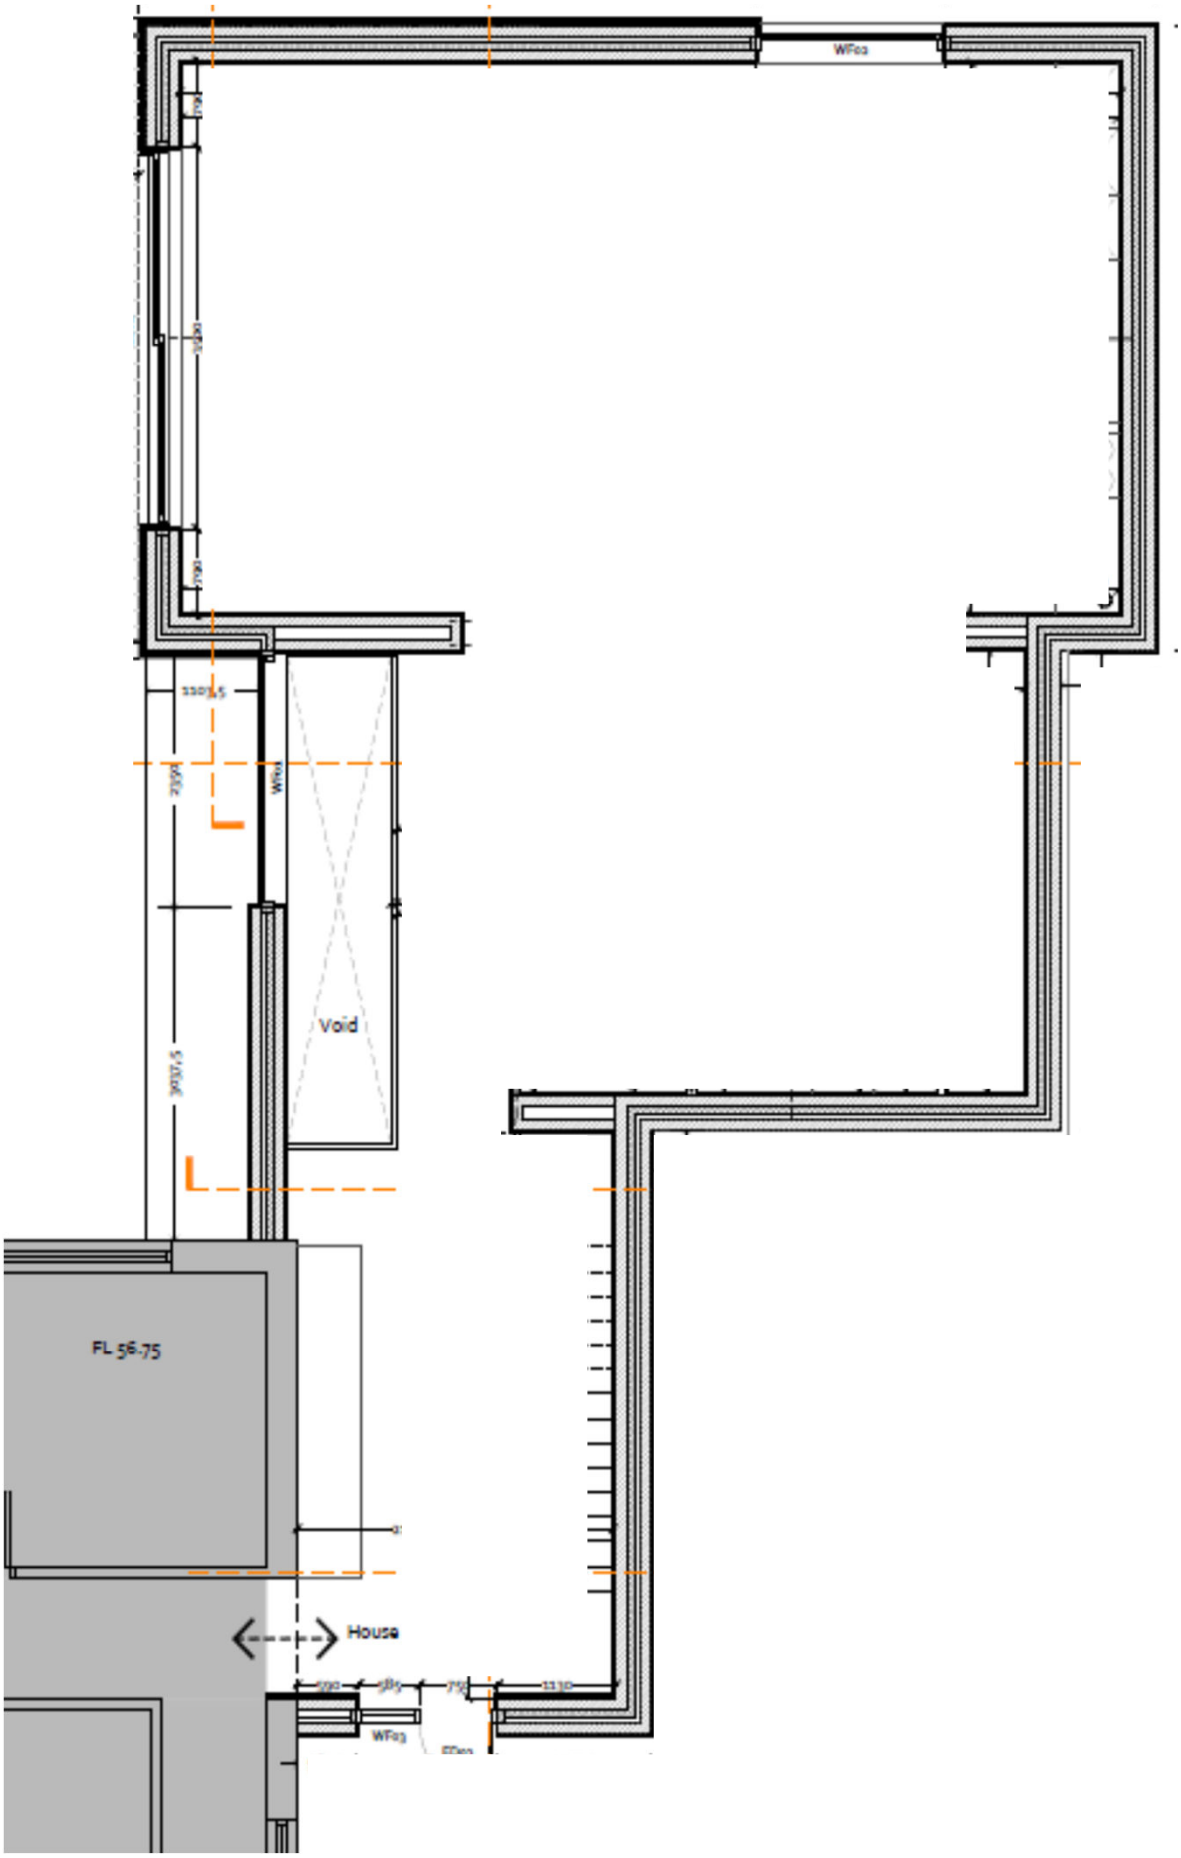
WFo3
Void
FL 56.75
House
WFo3