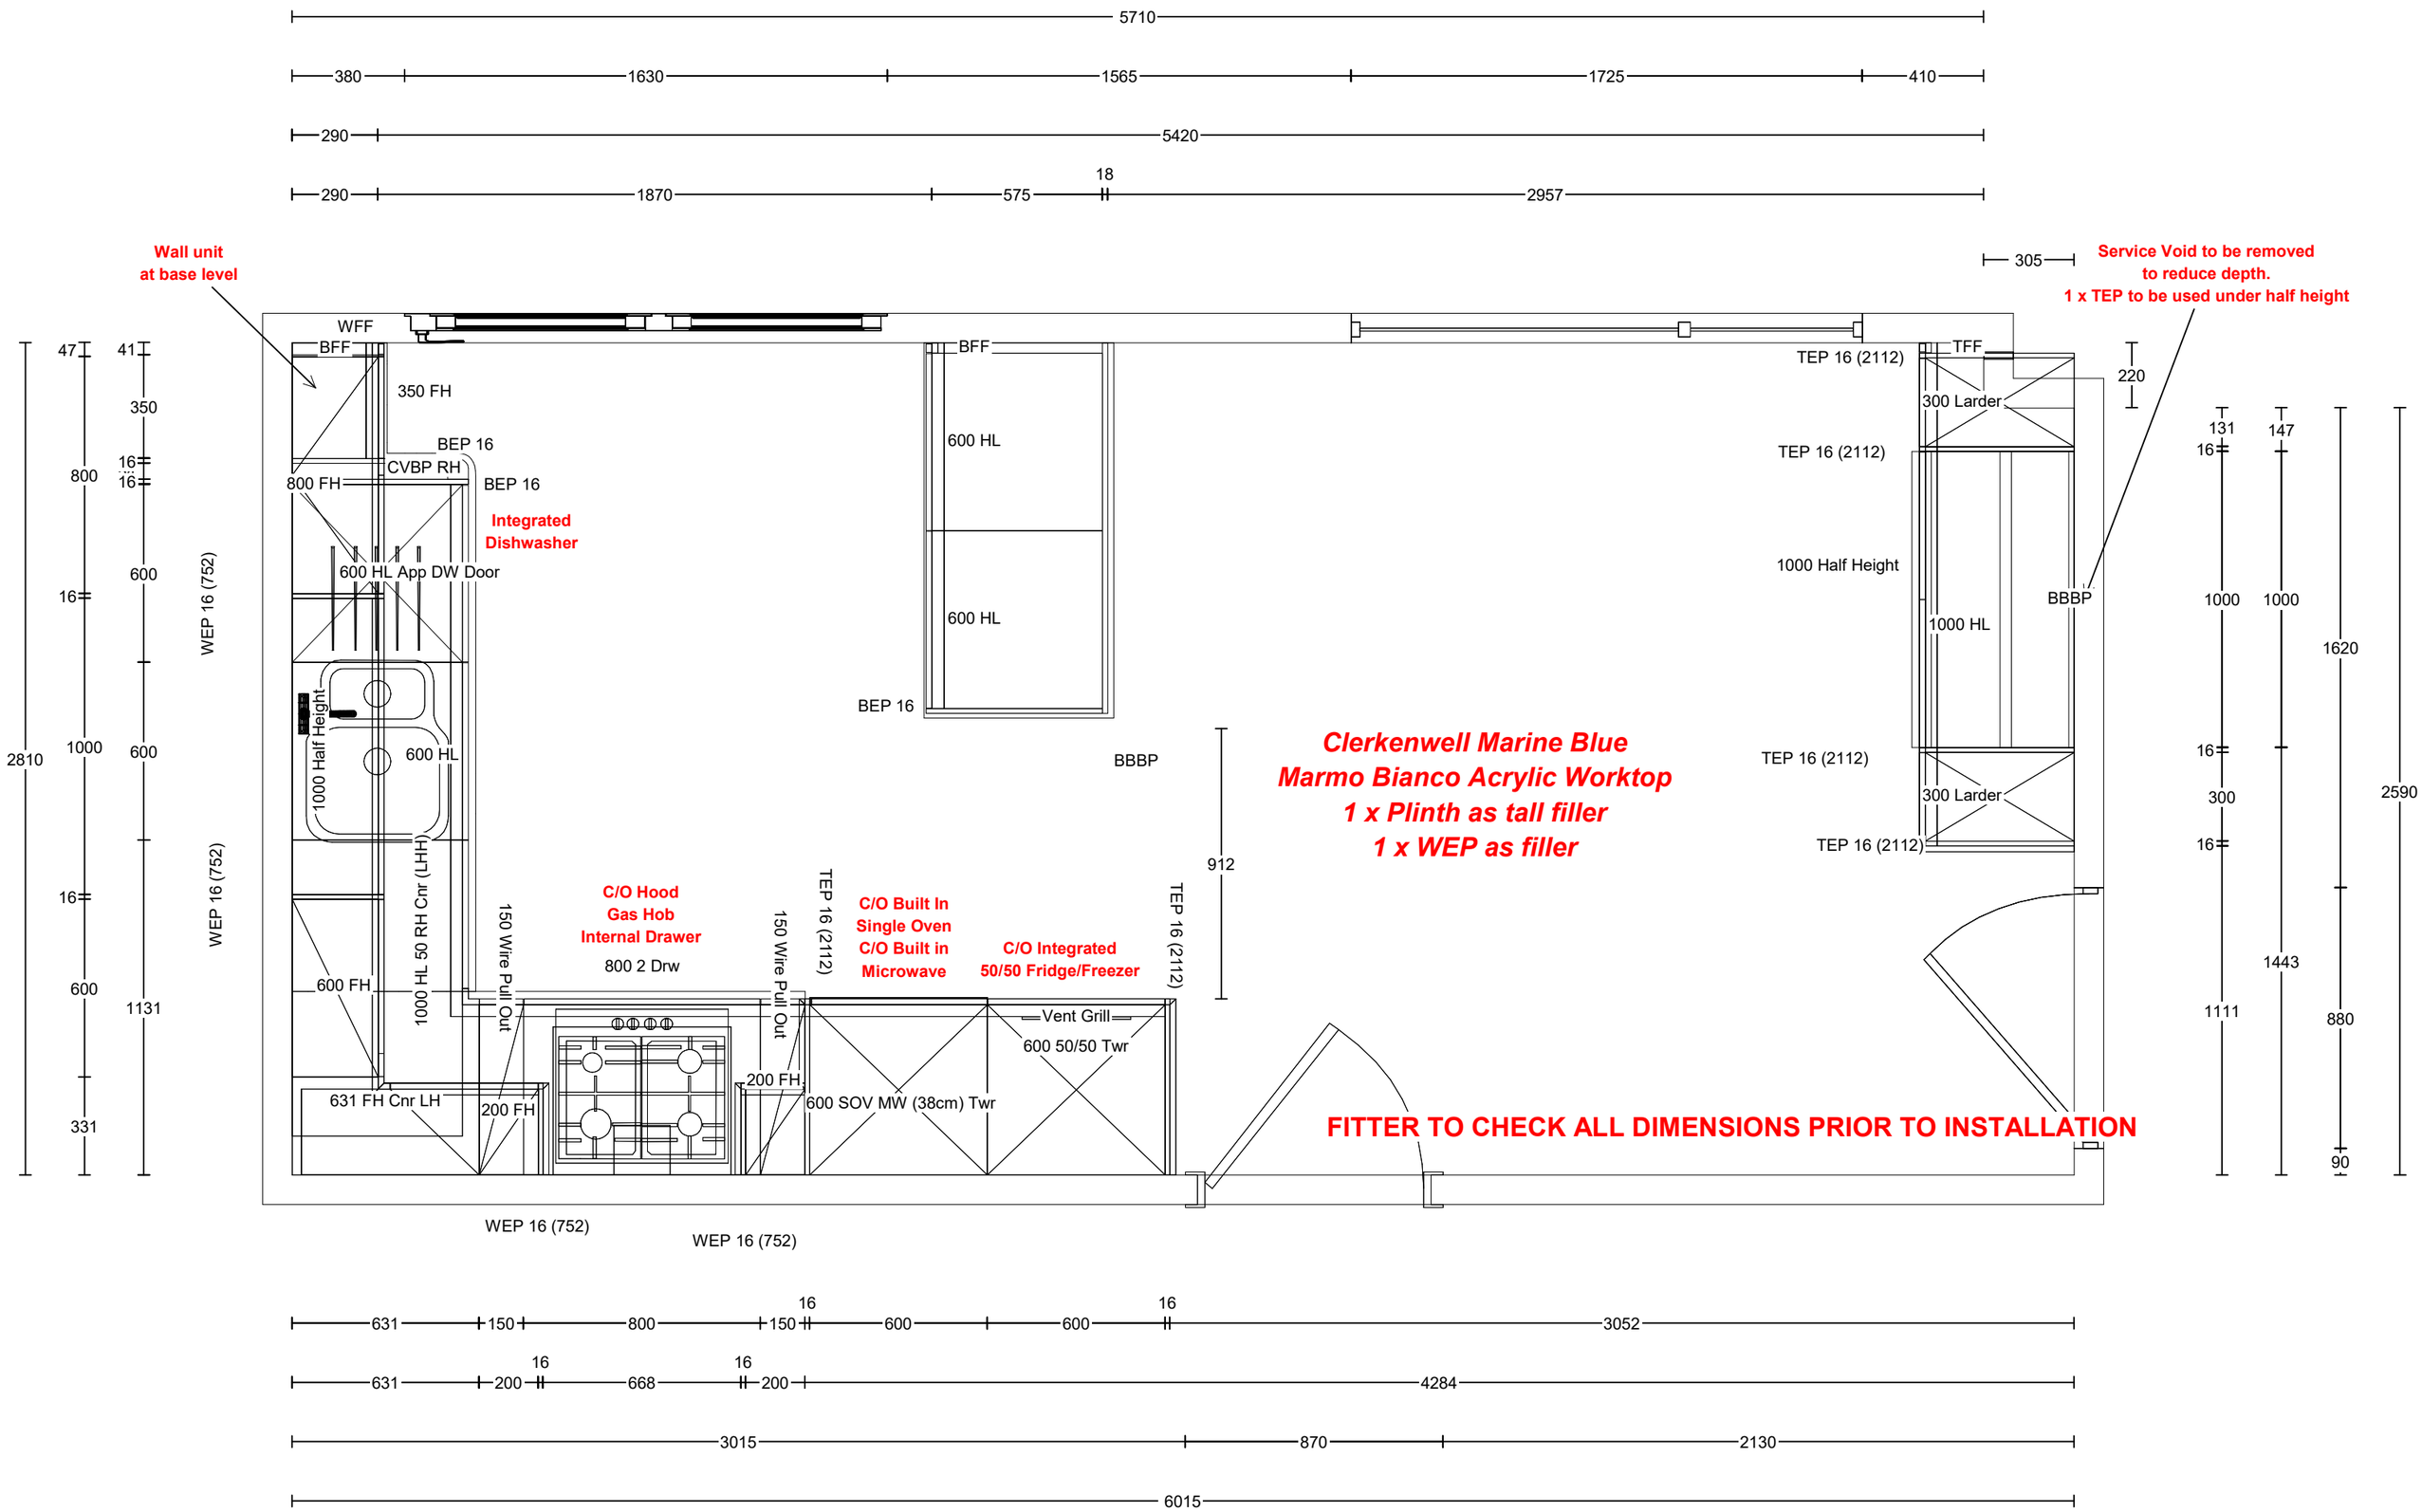

HOWDENS	Please consult the quotation for a list of items to be supplied. The drawing is a computer representation of layout	Cad Plan No : 23010690479	Customer : RWB BUILDING SOLUTIONS LTD
	and dimension, details should be checked by the installer/builder. Please also ensure a Gas Safe registered	Designed By : Mark Evans	Phone :
	engineer is engaged with regards to any gas appliances. Check with your installer/builder for more information.	Designed On : 1/2/23	Range Designed : Clerkenwell Super Matt Marine Blue