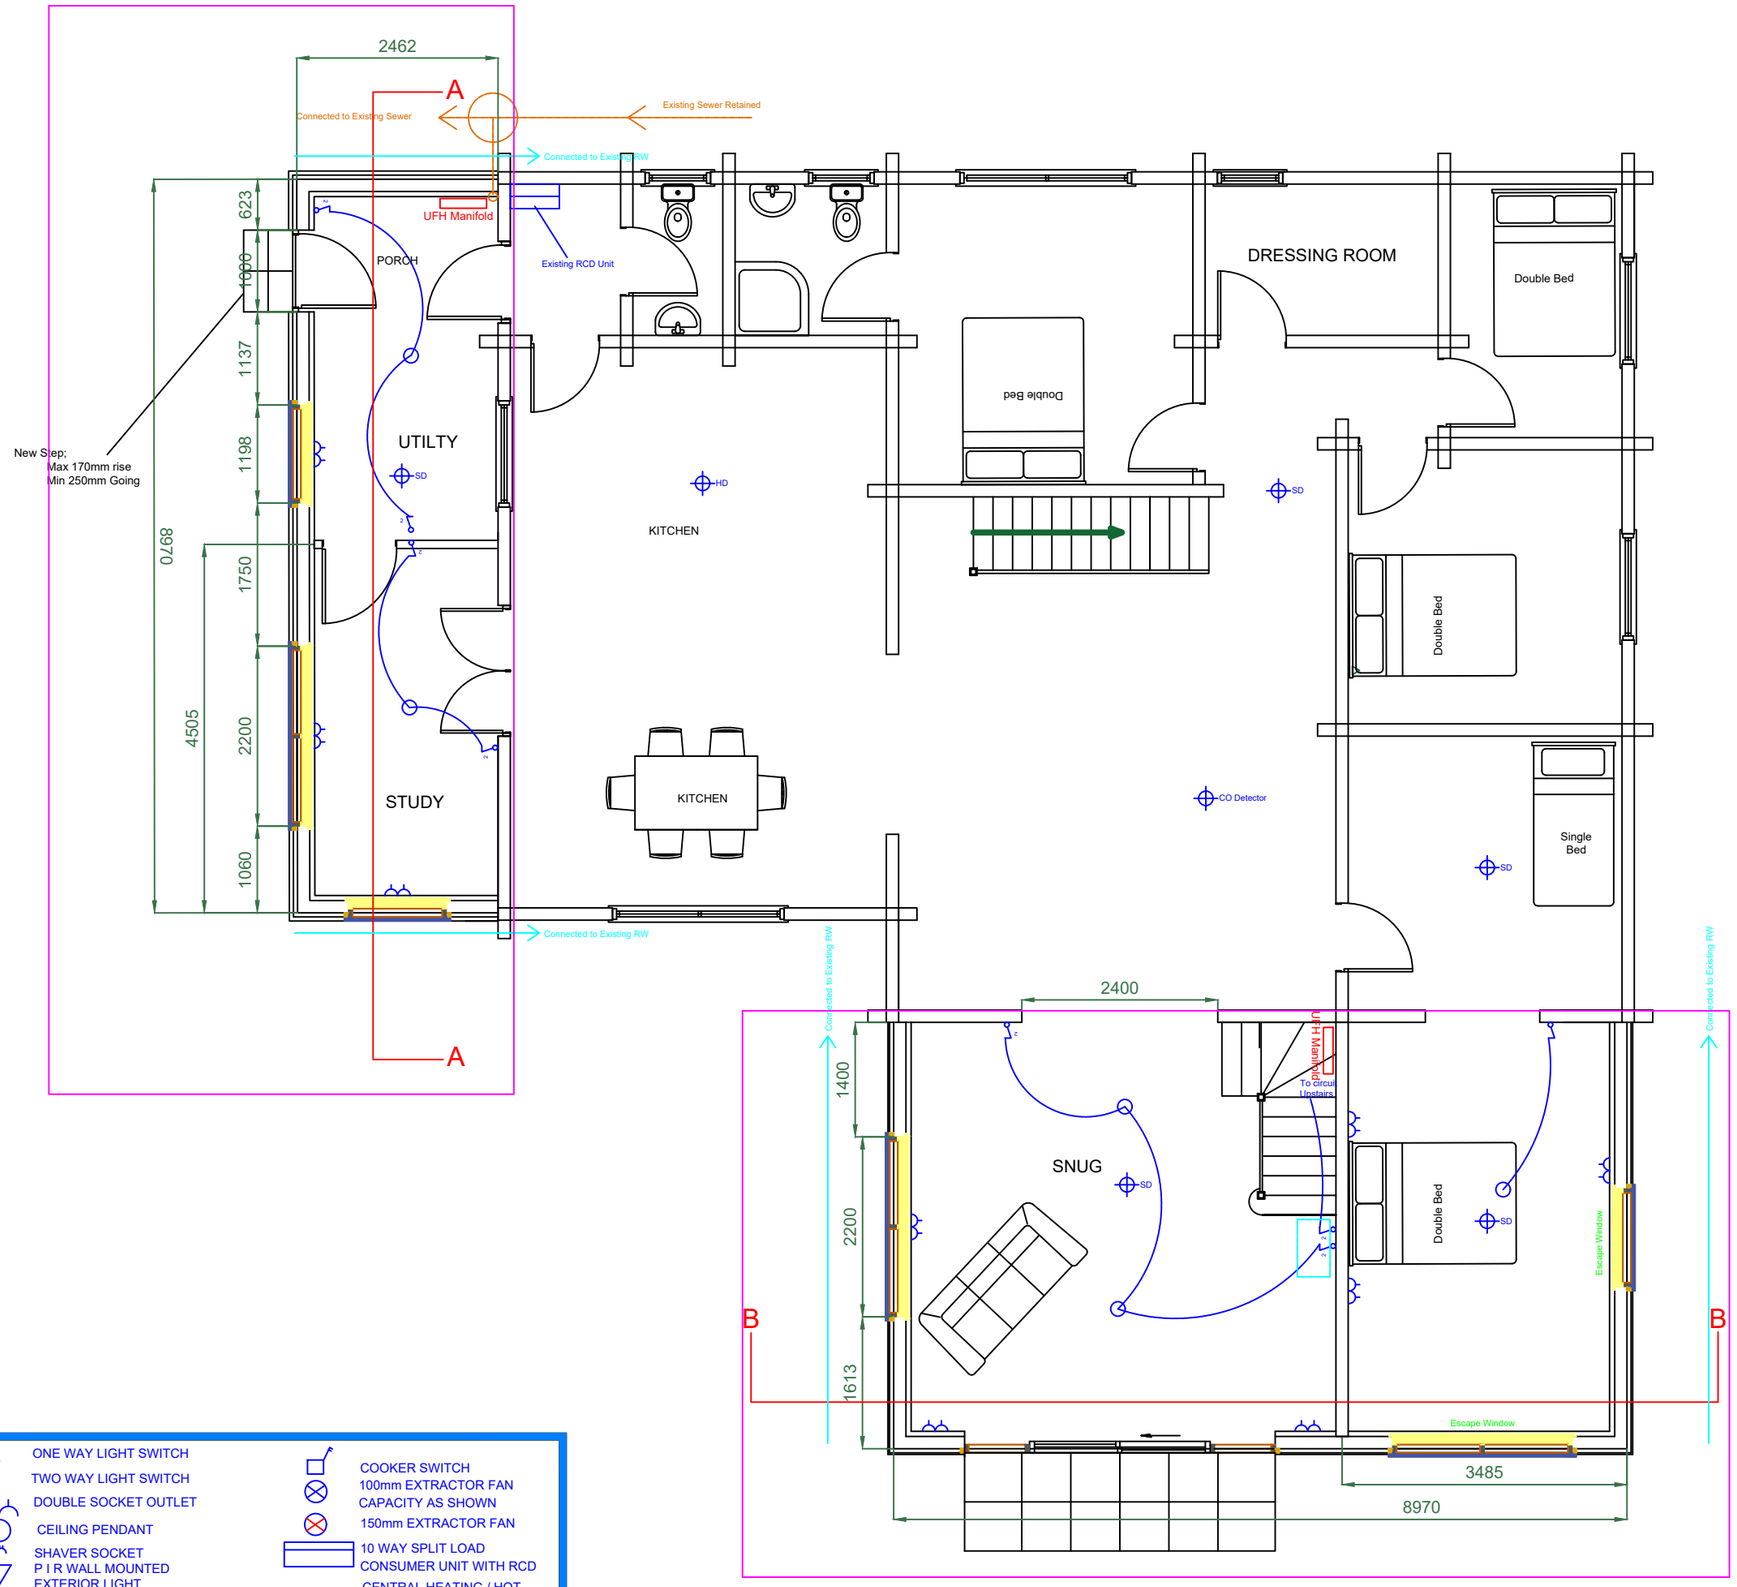

ONE WAY LIGHT SWITCH
TWO WAY LIGHT SWITCH
DOUBLE SOCKET OUTLET
CEILING PENDANT
SHAVER SOCKET
P I R WALL MOUNTED EXTERIOR LIGHT
SD SMOKE DETECTOR WITH STANDBY SUPPLY TO BS5446-1 : 2000
HD HEAT DETECTOR WITH STANDBY SUPPLY TO BS5446-1 : 2000
COOKER SWITCH
100mm EXTRACTOR FAN CAPACITY AS SHOWN
150mm EXTRACTOR FAN
10 WAY SPLIT LOAD CONSUMER UNIT WITH RCD
CENTRAL HEATING / HOT WATER CONTROLER
SHOWER
RADIATOR

Ground
Floor Plan

Drawing No.:
1218/3 REV2

Scale: 1 : 75@A3
Date 30 / 01 / 23