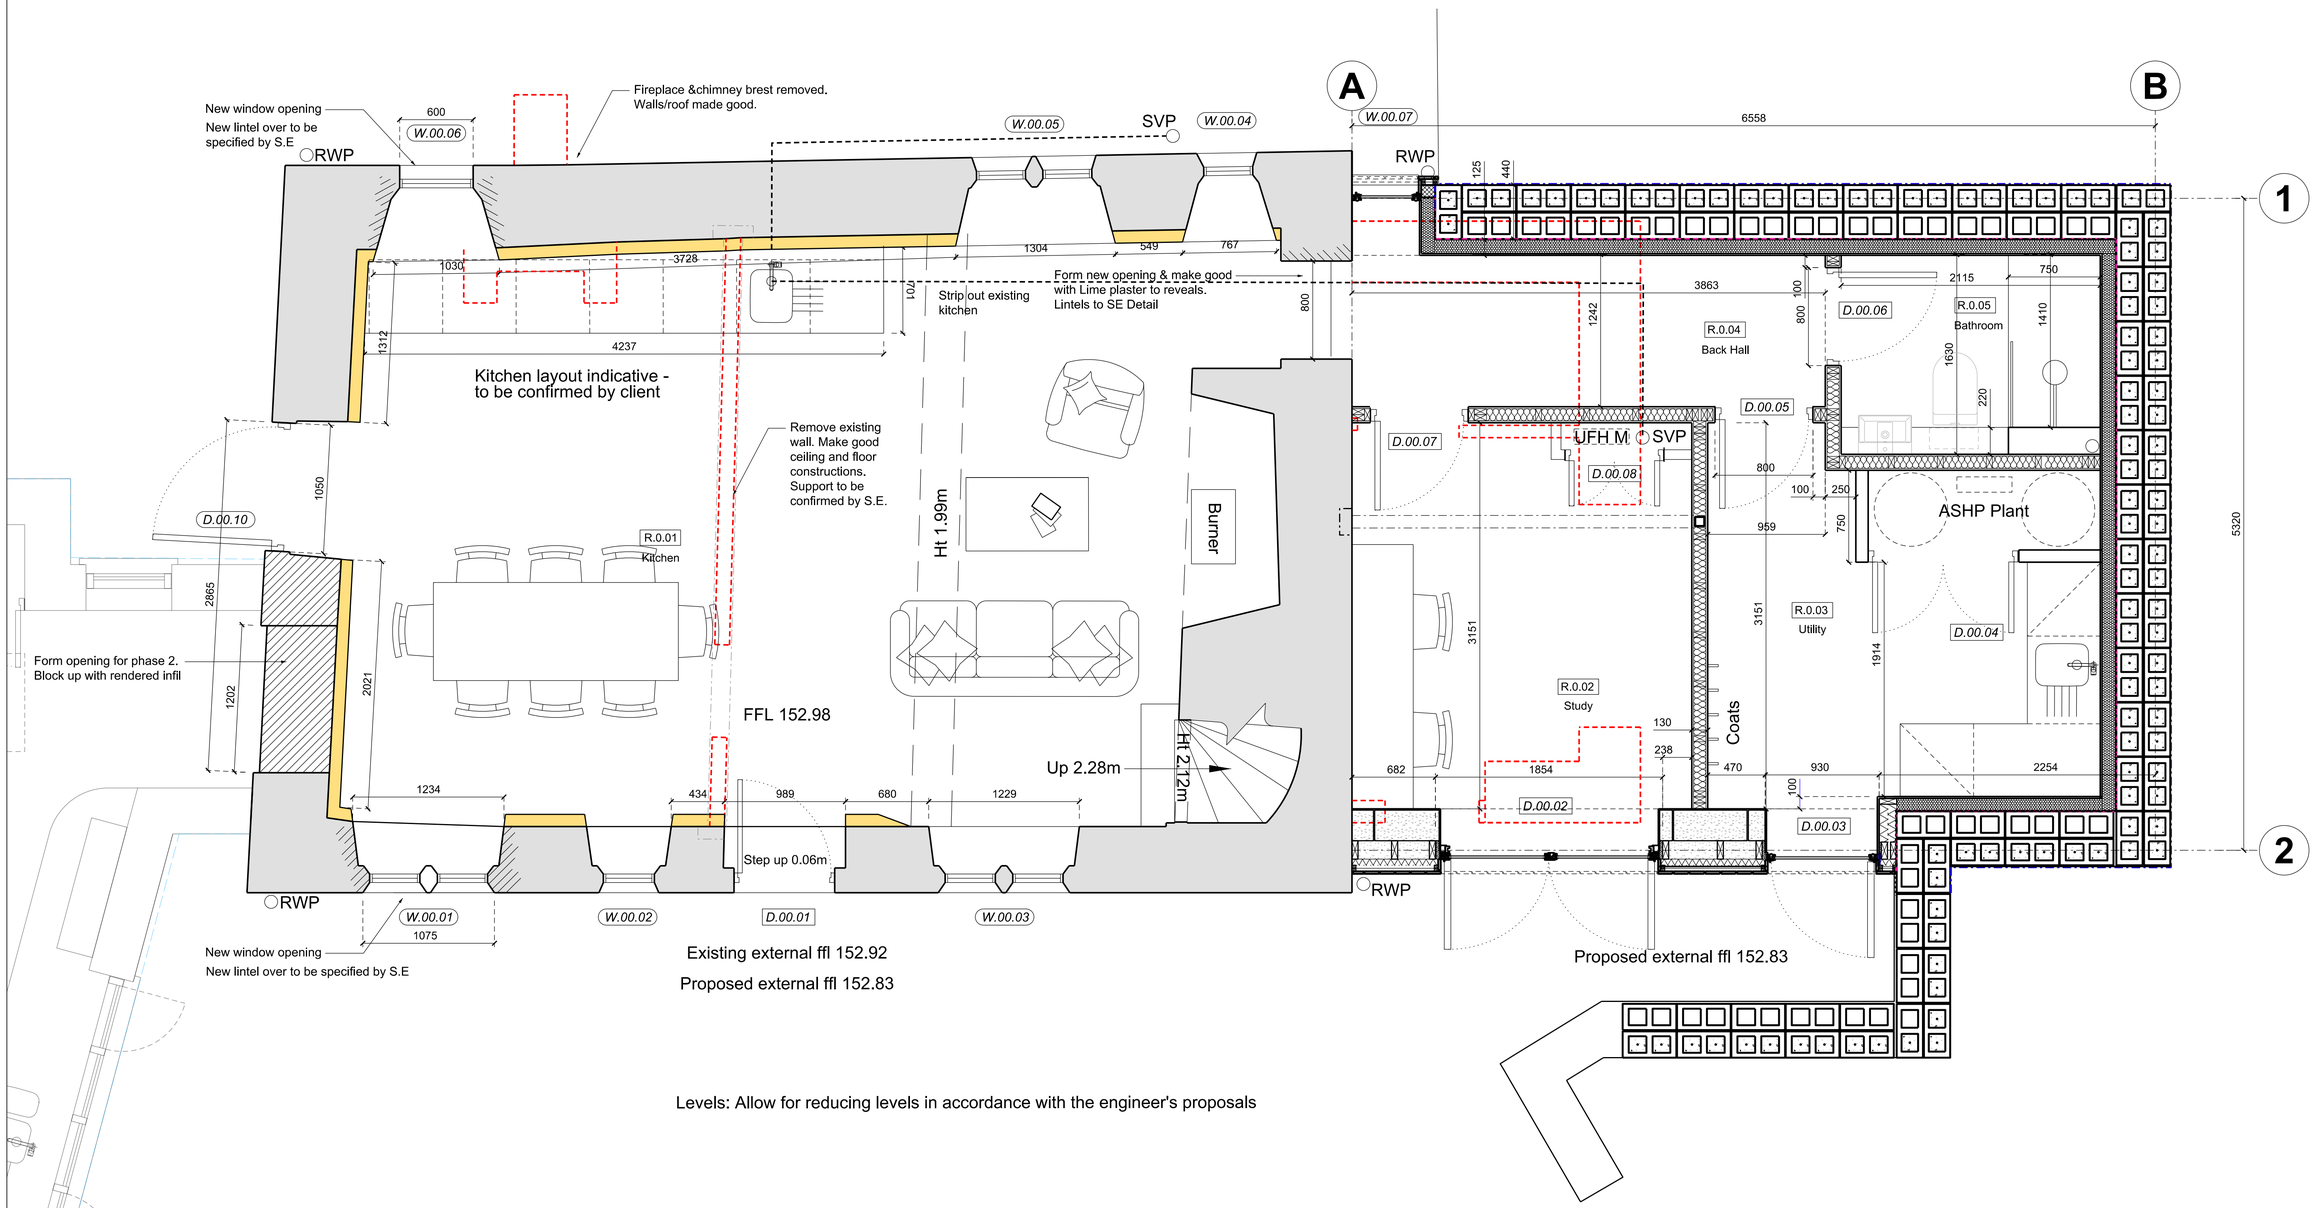

Rev	Date	Amendment	By
E	02.07.24	Client Amends	
D	21.06.24	Updated to revised SE retaining wall design	
C	31.05.24	Stage 4 Issue	
B	29.05.24	Stage 4 Draft Issue	
A	14.02.24	Dimensions added to existing	

Metres 0 0.5 1 1.5 2

Technical
Use figured dimensions. DO NOT SCALE. Prior to use always ensure the most up to date revision of this drawing is being used. This drawing is to be read in conjunction with building regulation notes and specifications. All drawings, notes, details and dimensions are to be checked on site prior to starting any work and any discrepancies are to be reported immediately to Field Architects Limited. If in doubt ask.

Notwithstanding the representations on this drawing, all foundations, structural members and structural details are to be designed to comply in all respects with the Construction and Building Acts, and all their amendments. The contents of this drawing are subject to advice, details and specifications from a structural engineer before implementation. Field Architects Limited cannot be responsible for accuracy if issued from any other location other than their office.

Project	Drawing Title	Drg No	Rev
Endways, Sheepscombe, GL6 7RE	GF Plan - Ph 1	2315_P_00_105_001	E

fieldarchitects
hello@fieldarchitects.co.uk
+ 44 7426 983 876

Date 29.05.24 Scale 1 : 50 @ A3