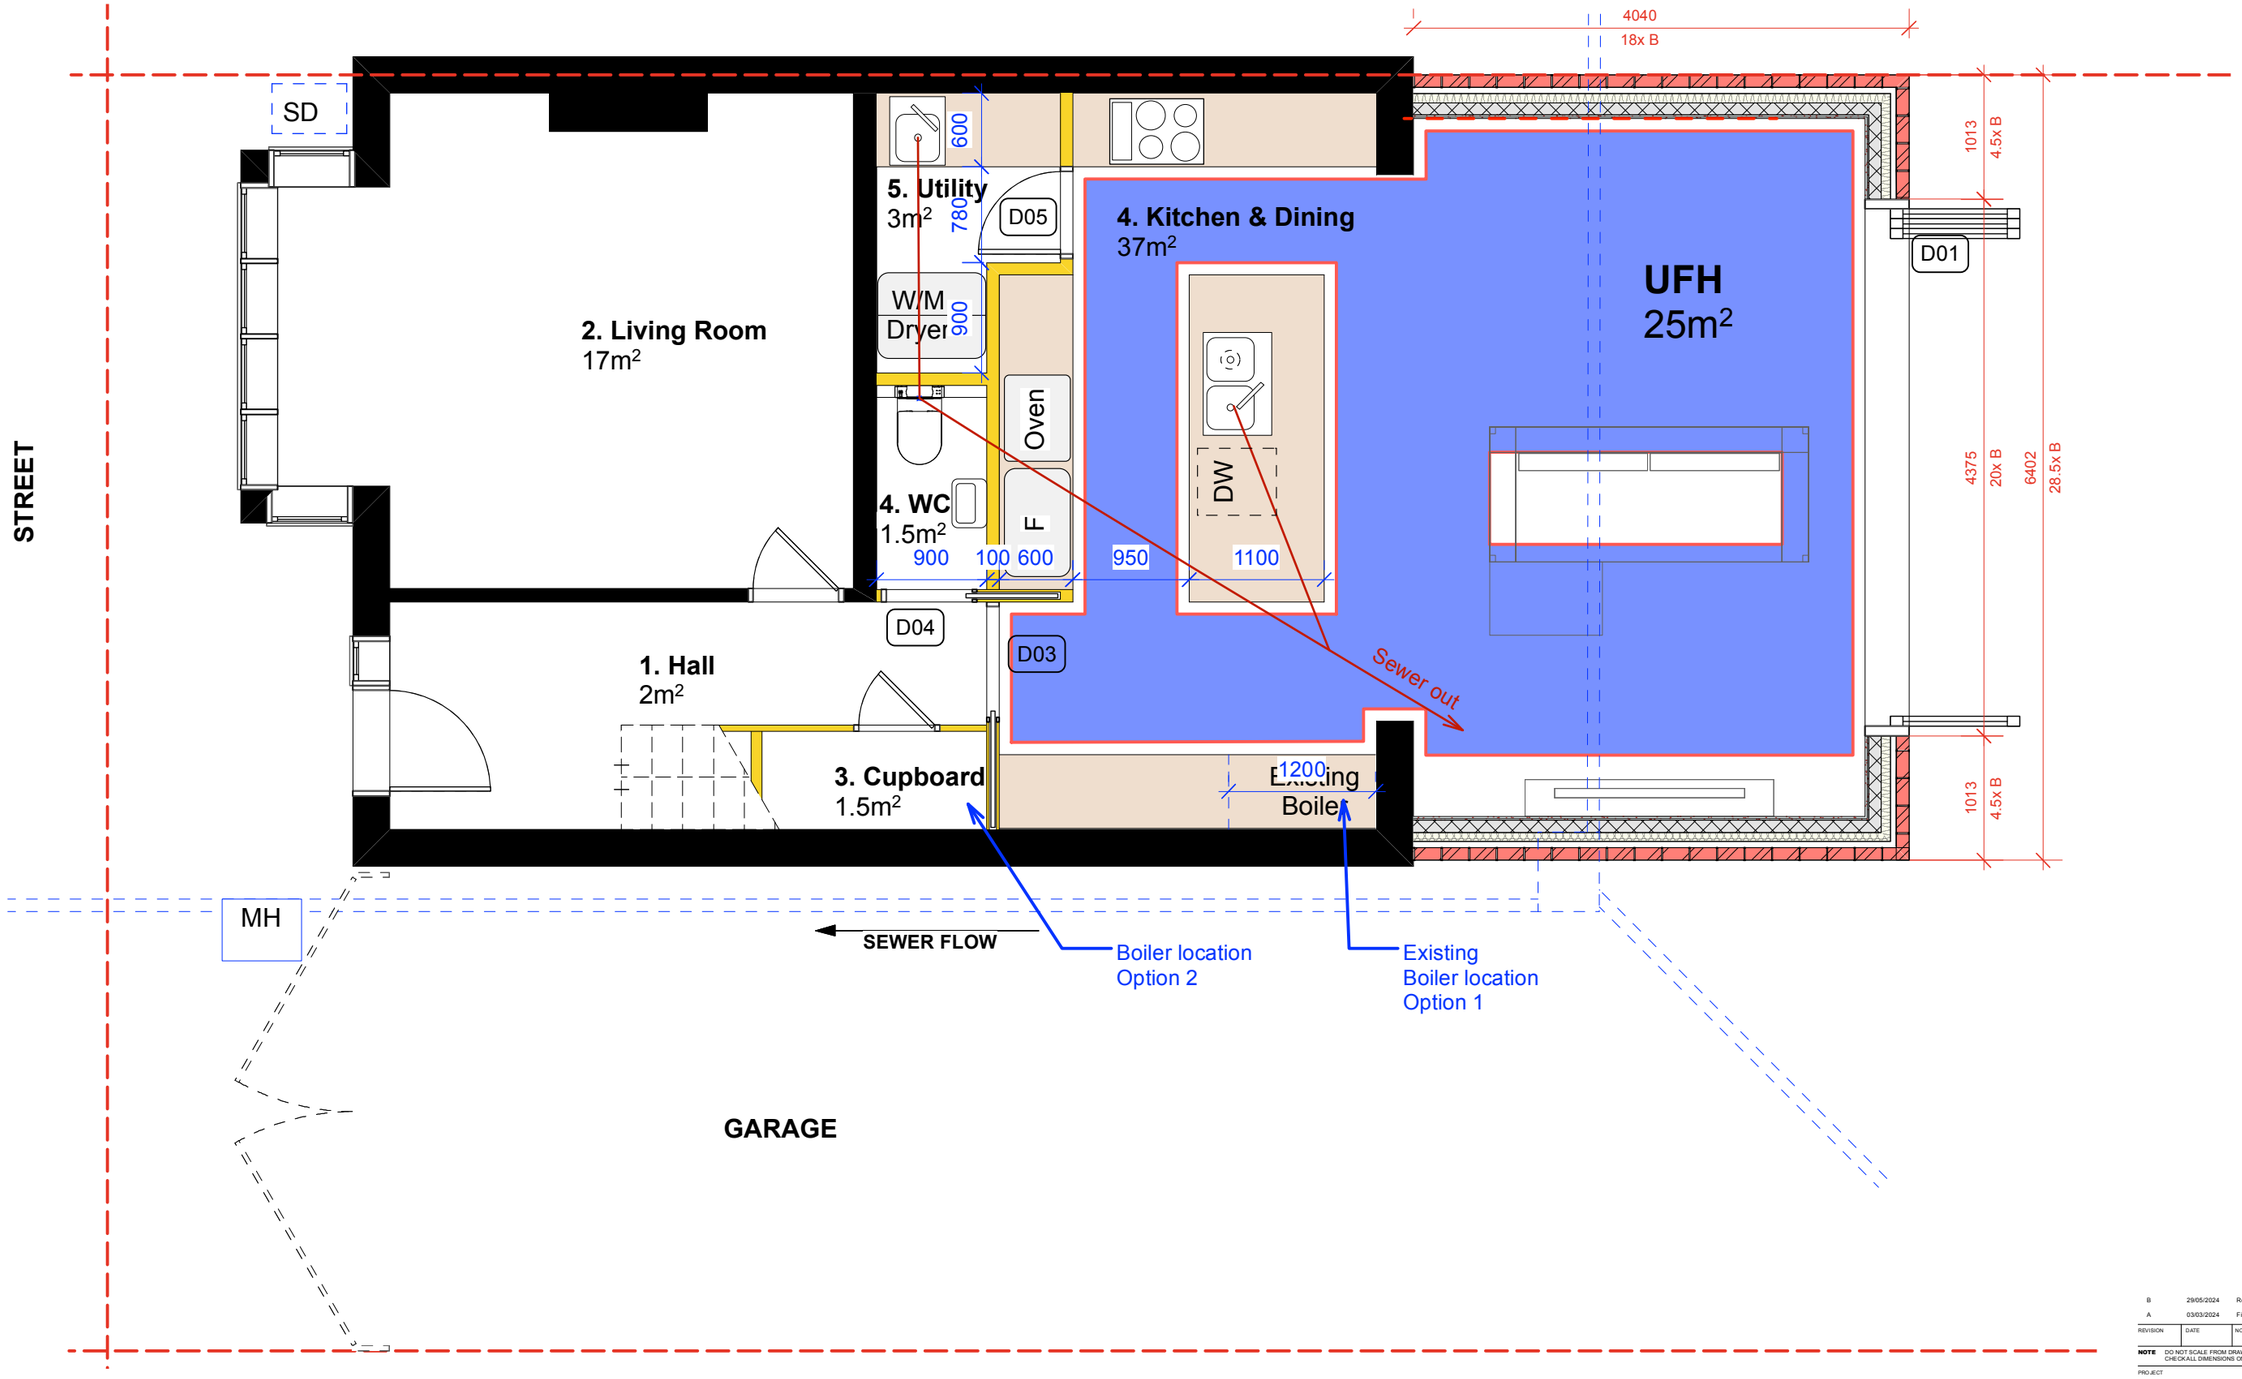

KEY:

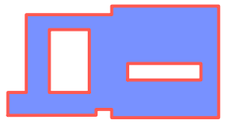

Under Floor Heating zone:
25m²

REVISION	DATE	NOTE
B	29/05/2024	Revised as per SE
A	03/03/2024	First Issue for Building Control

NOTE DO NOT SCALE FROM DRAWING. USE FIGURED DIMENSIONS ONLY.
CHECK ALL DIMENSIONS ON SITE BEFORE ANY MANUFACTURE OR CONSTRUCTION

PROJECT
15 Claverdale Road Brixton
SW2 2DJ

CLIENT
Dean & Jez

DRAWING
Ground Floor Plan - UFH

PROJECT #	101	DWG #	REV
DATE	06/08/2024	109	B
SCALE @ A3	1:50		
DRAWN DK	CHKD DK		