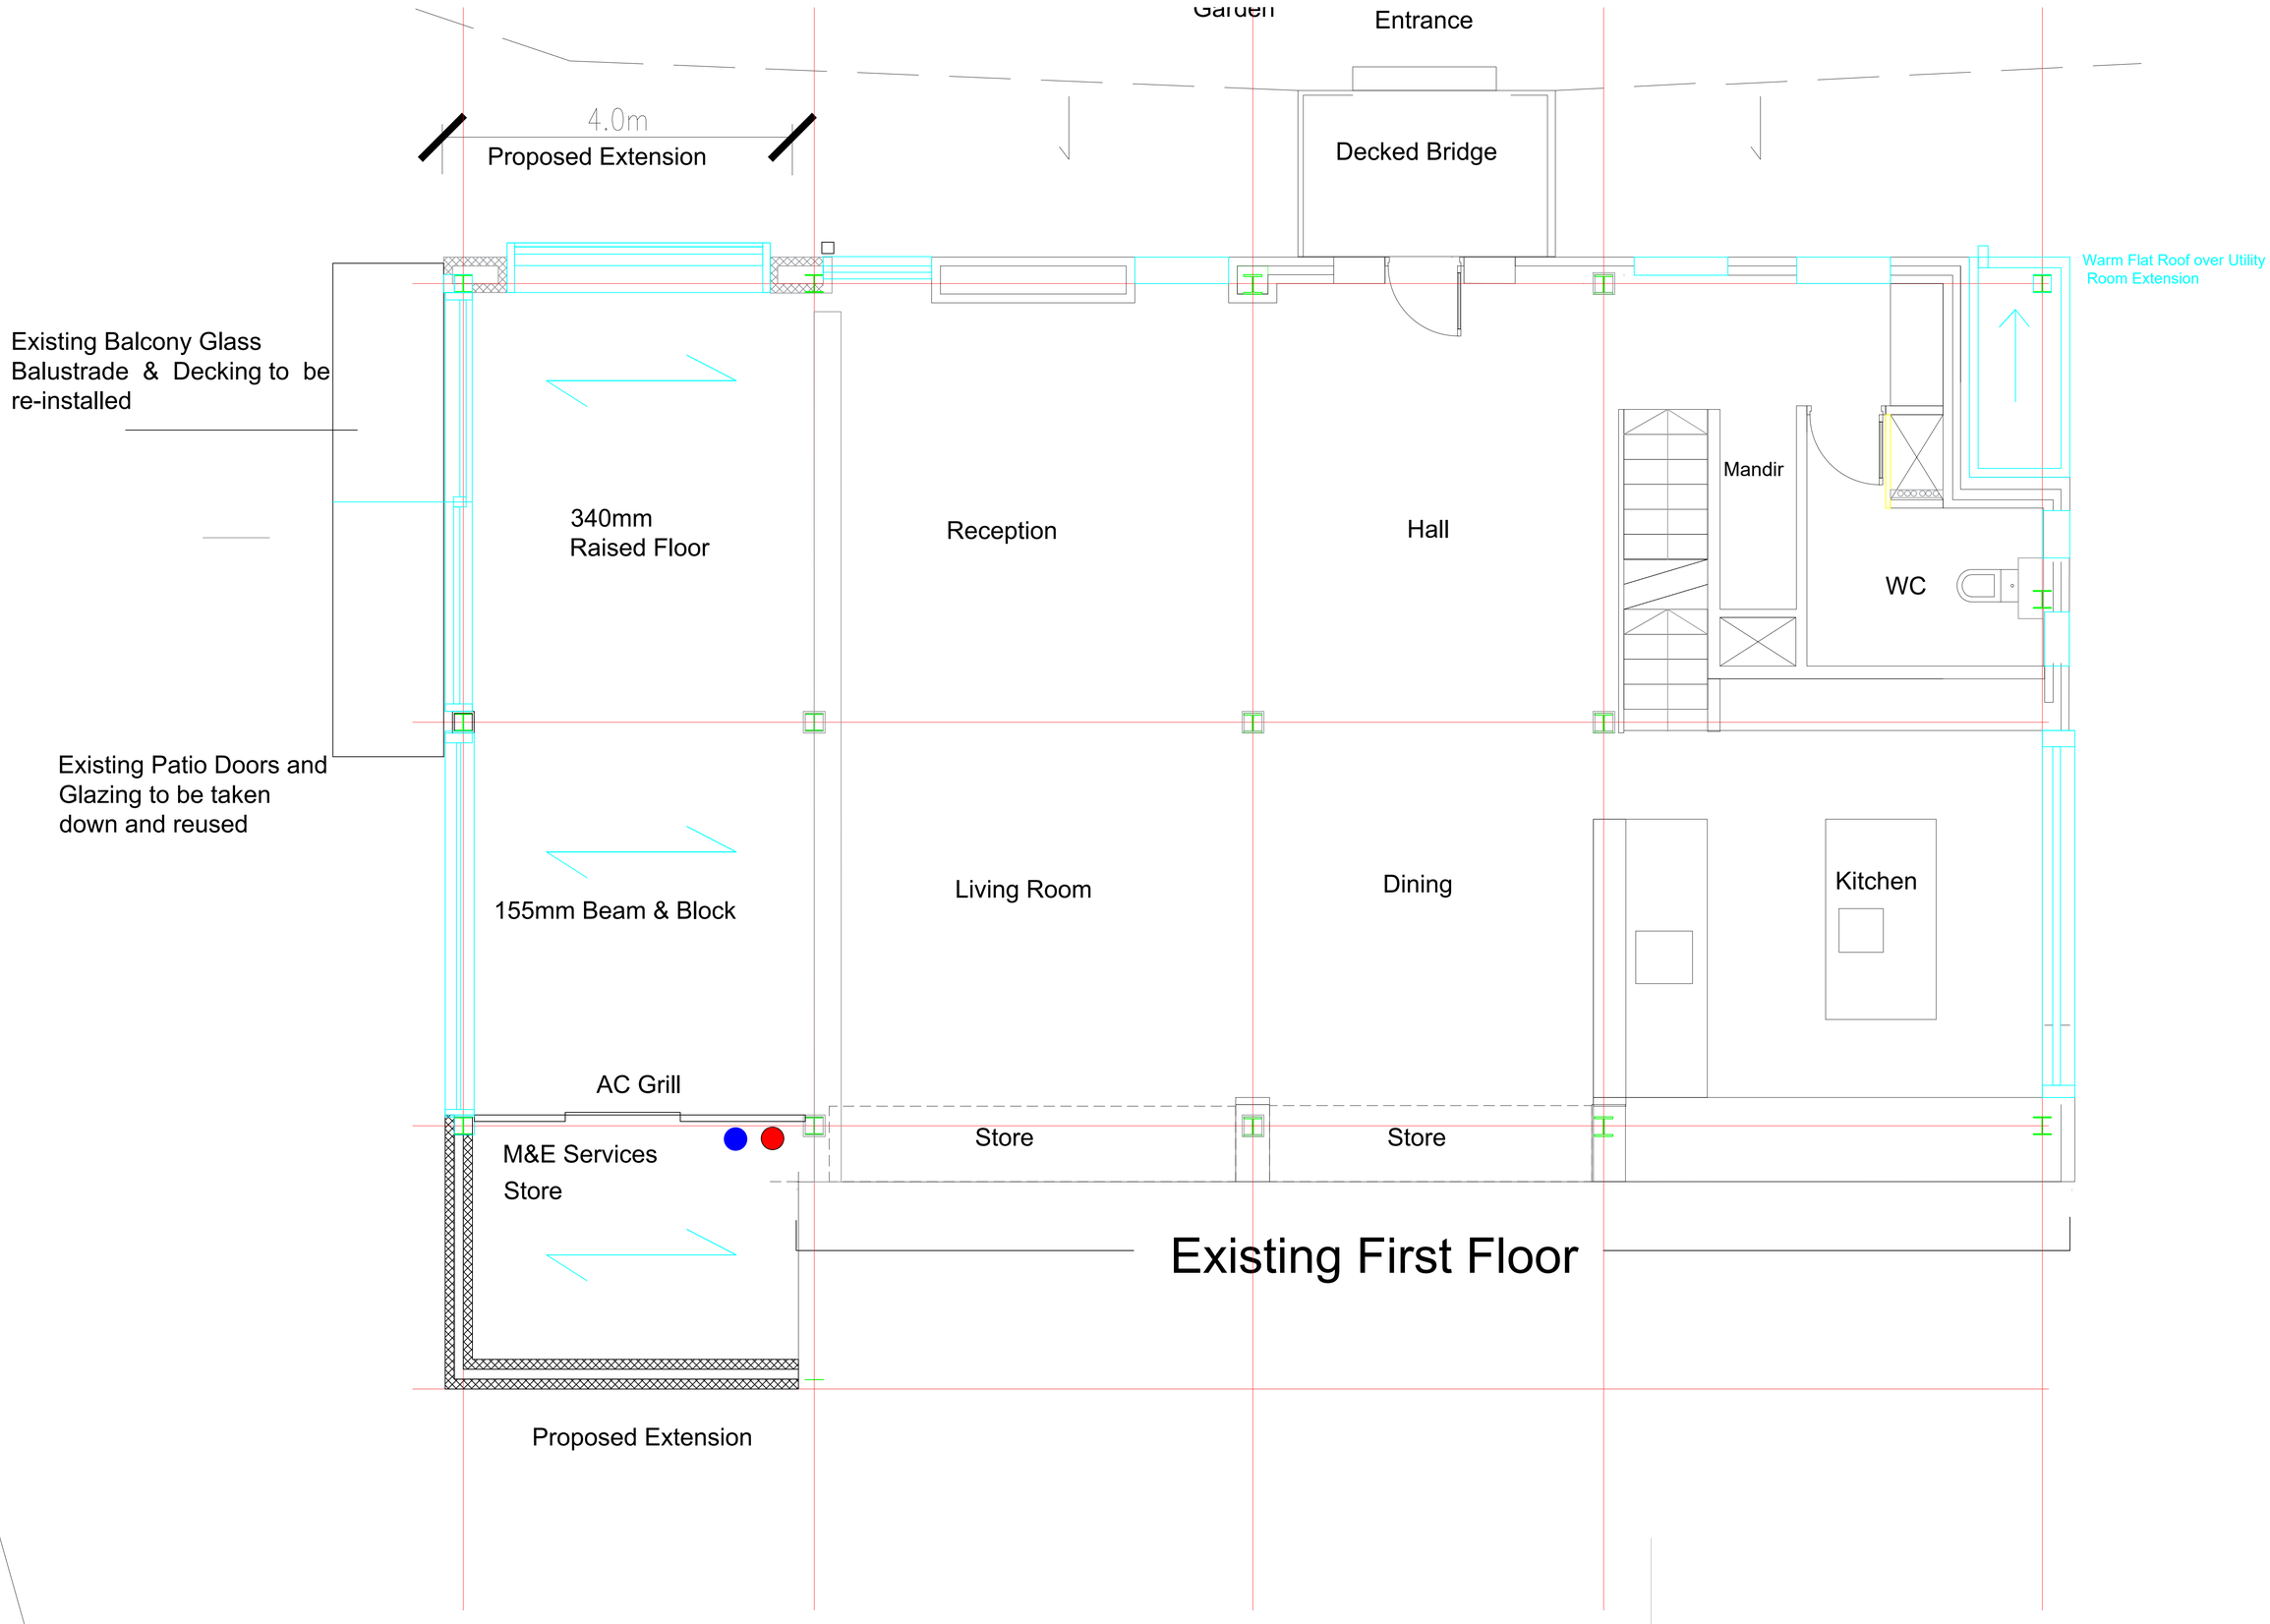
Garden
Entrance
4.0m
Proposed Extension
Decked Bridge
Warm Flat Roof over Utility Room Extension
Existing Balcony Glass Balustrade & Decking to be re-installed
340mm Raised Floor
Reception
Hall
Mandir
WC
Existing Patio Doors and Glazing to be taken down and reused
155mm Beam & Block
Living Room
Dining
Kitchen
AC Grill
M&E Services Store
Store
Store
Existing First Floor
Proposed Extension