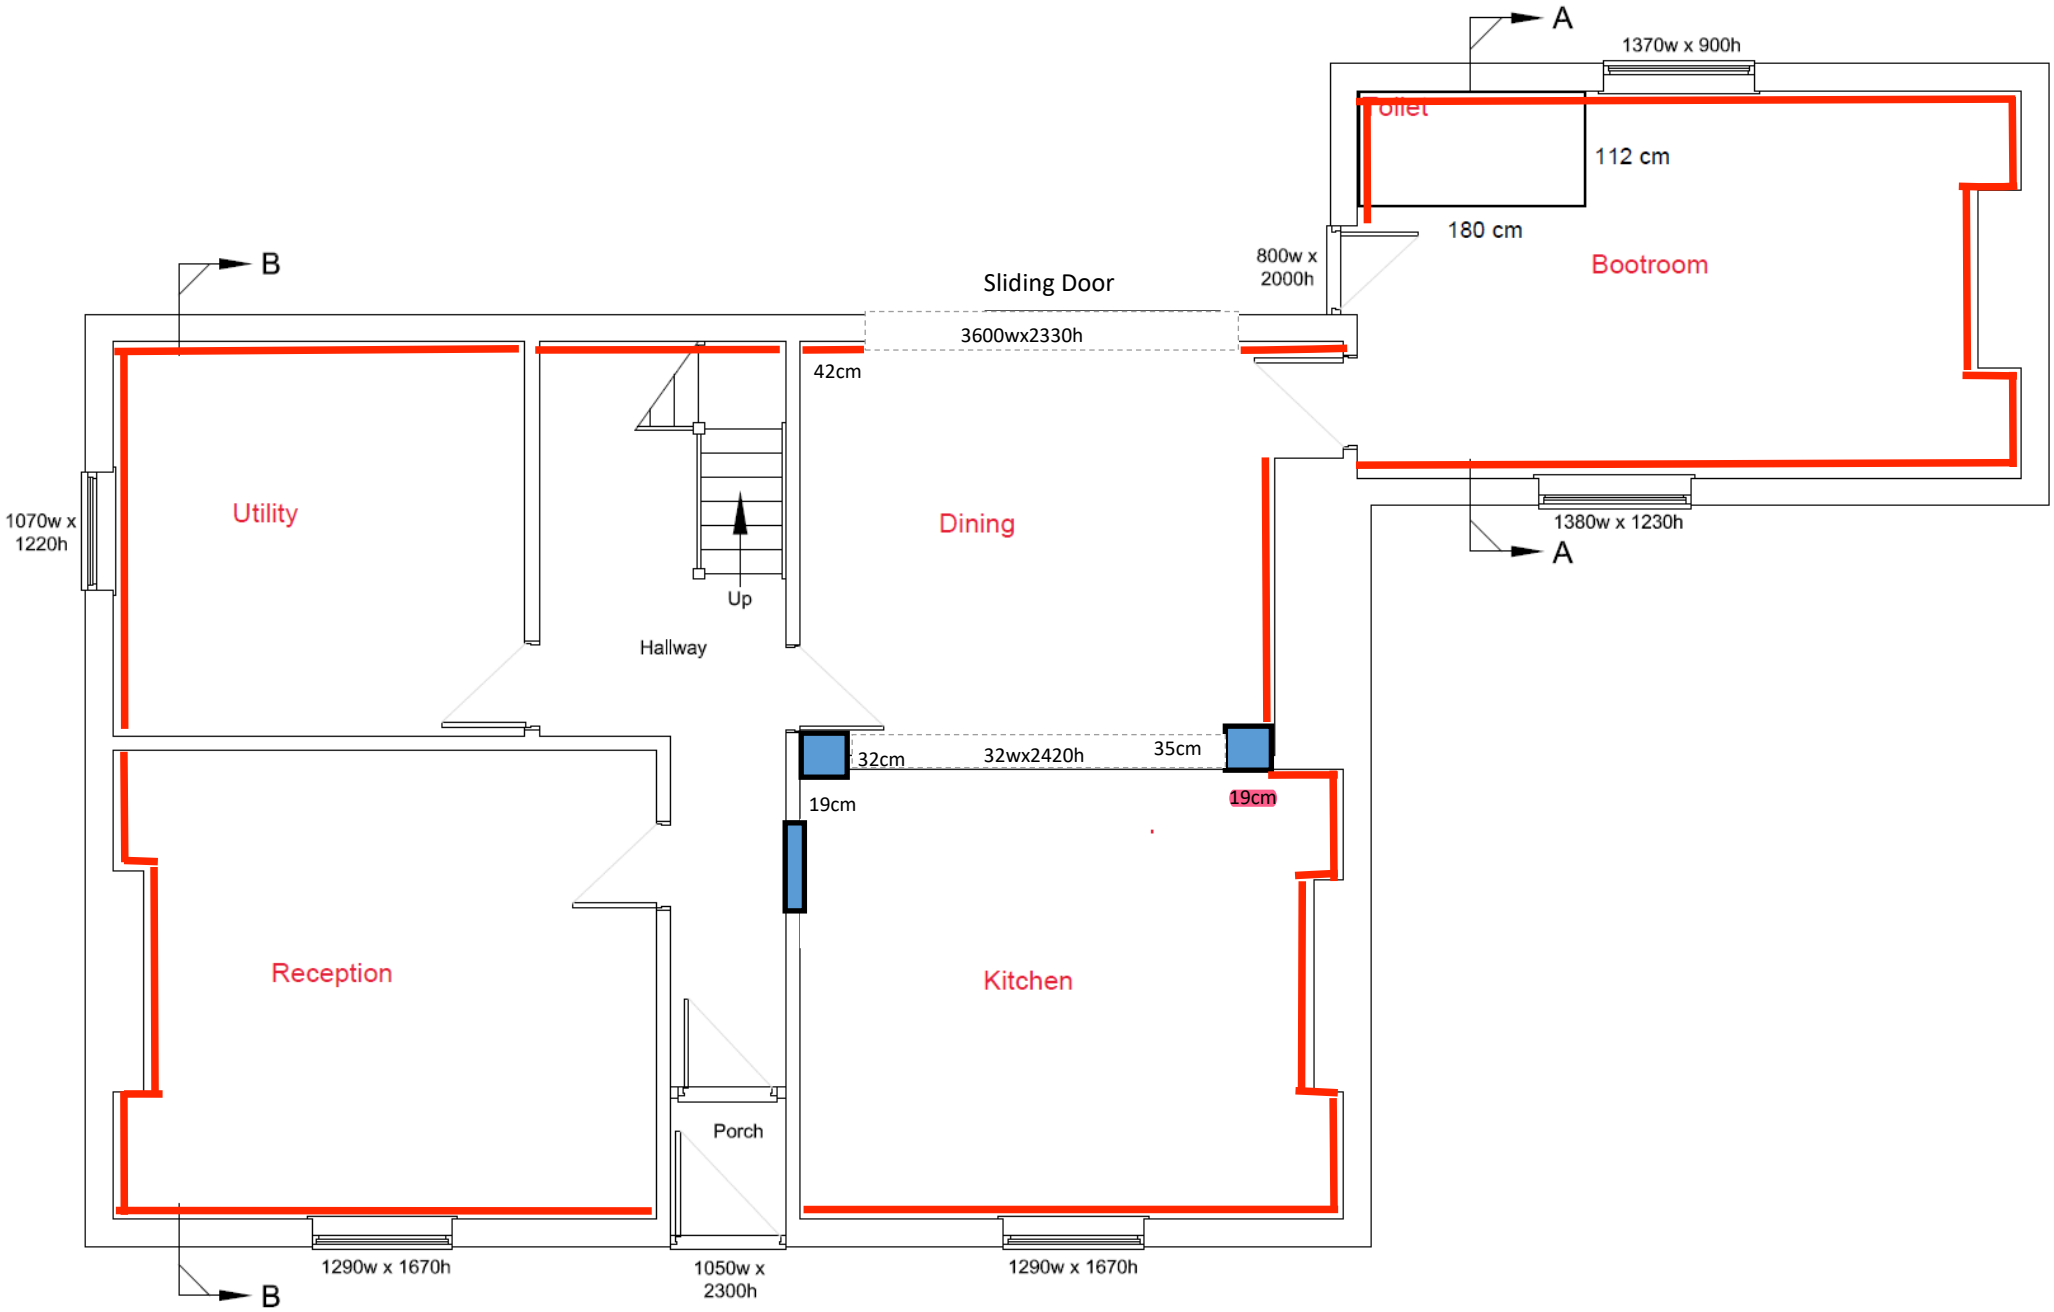

GROUND FLOOR LAYOUT PLAN

EXISTING - SCALE 1:50