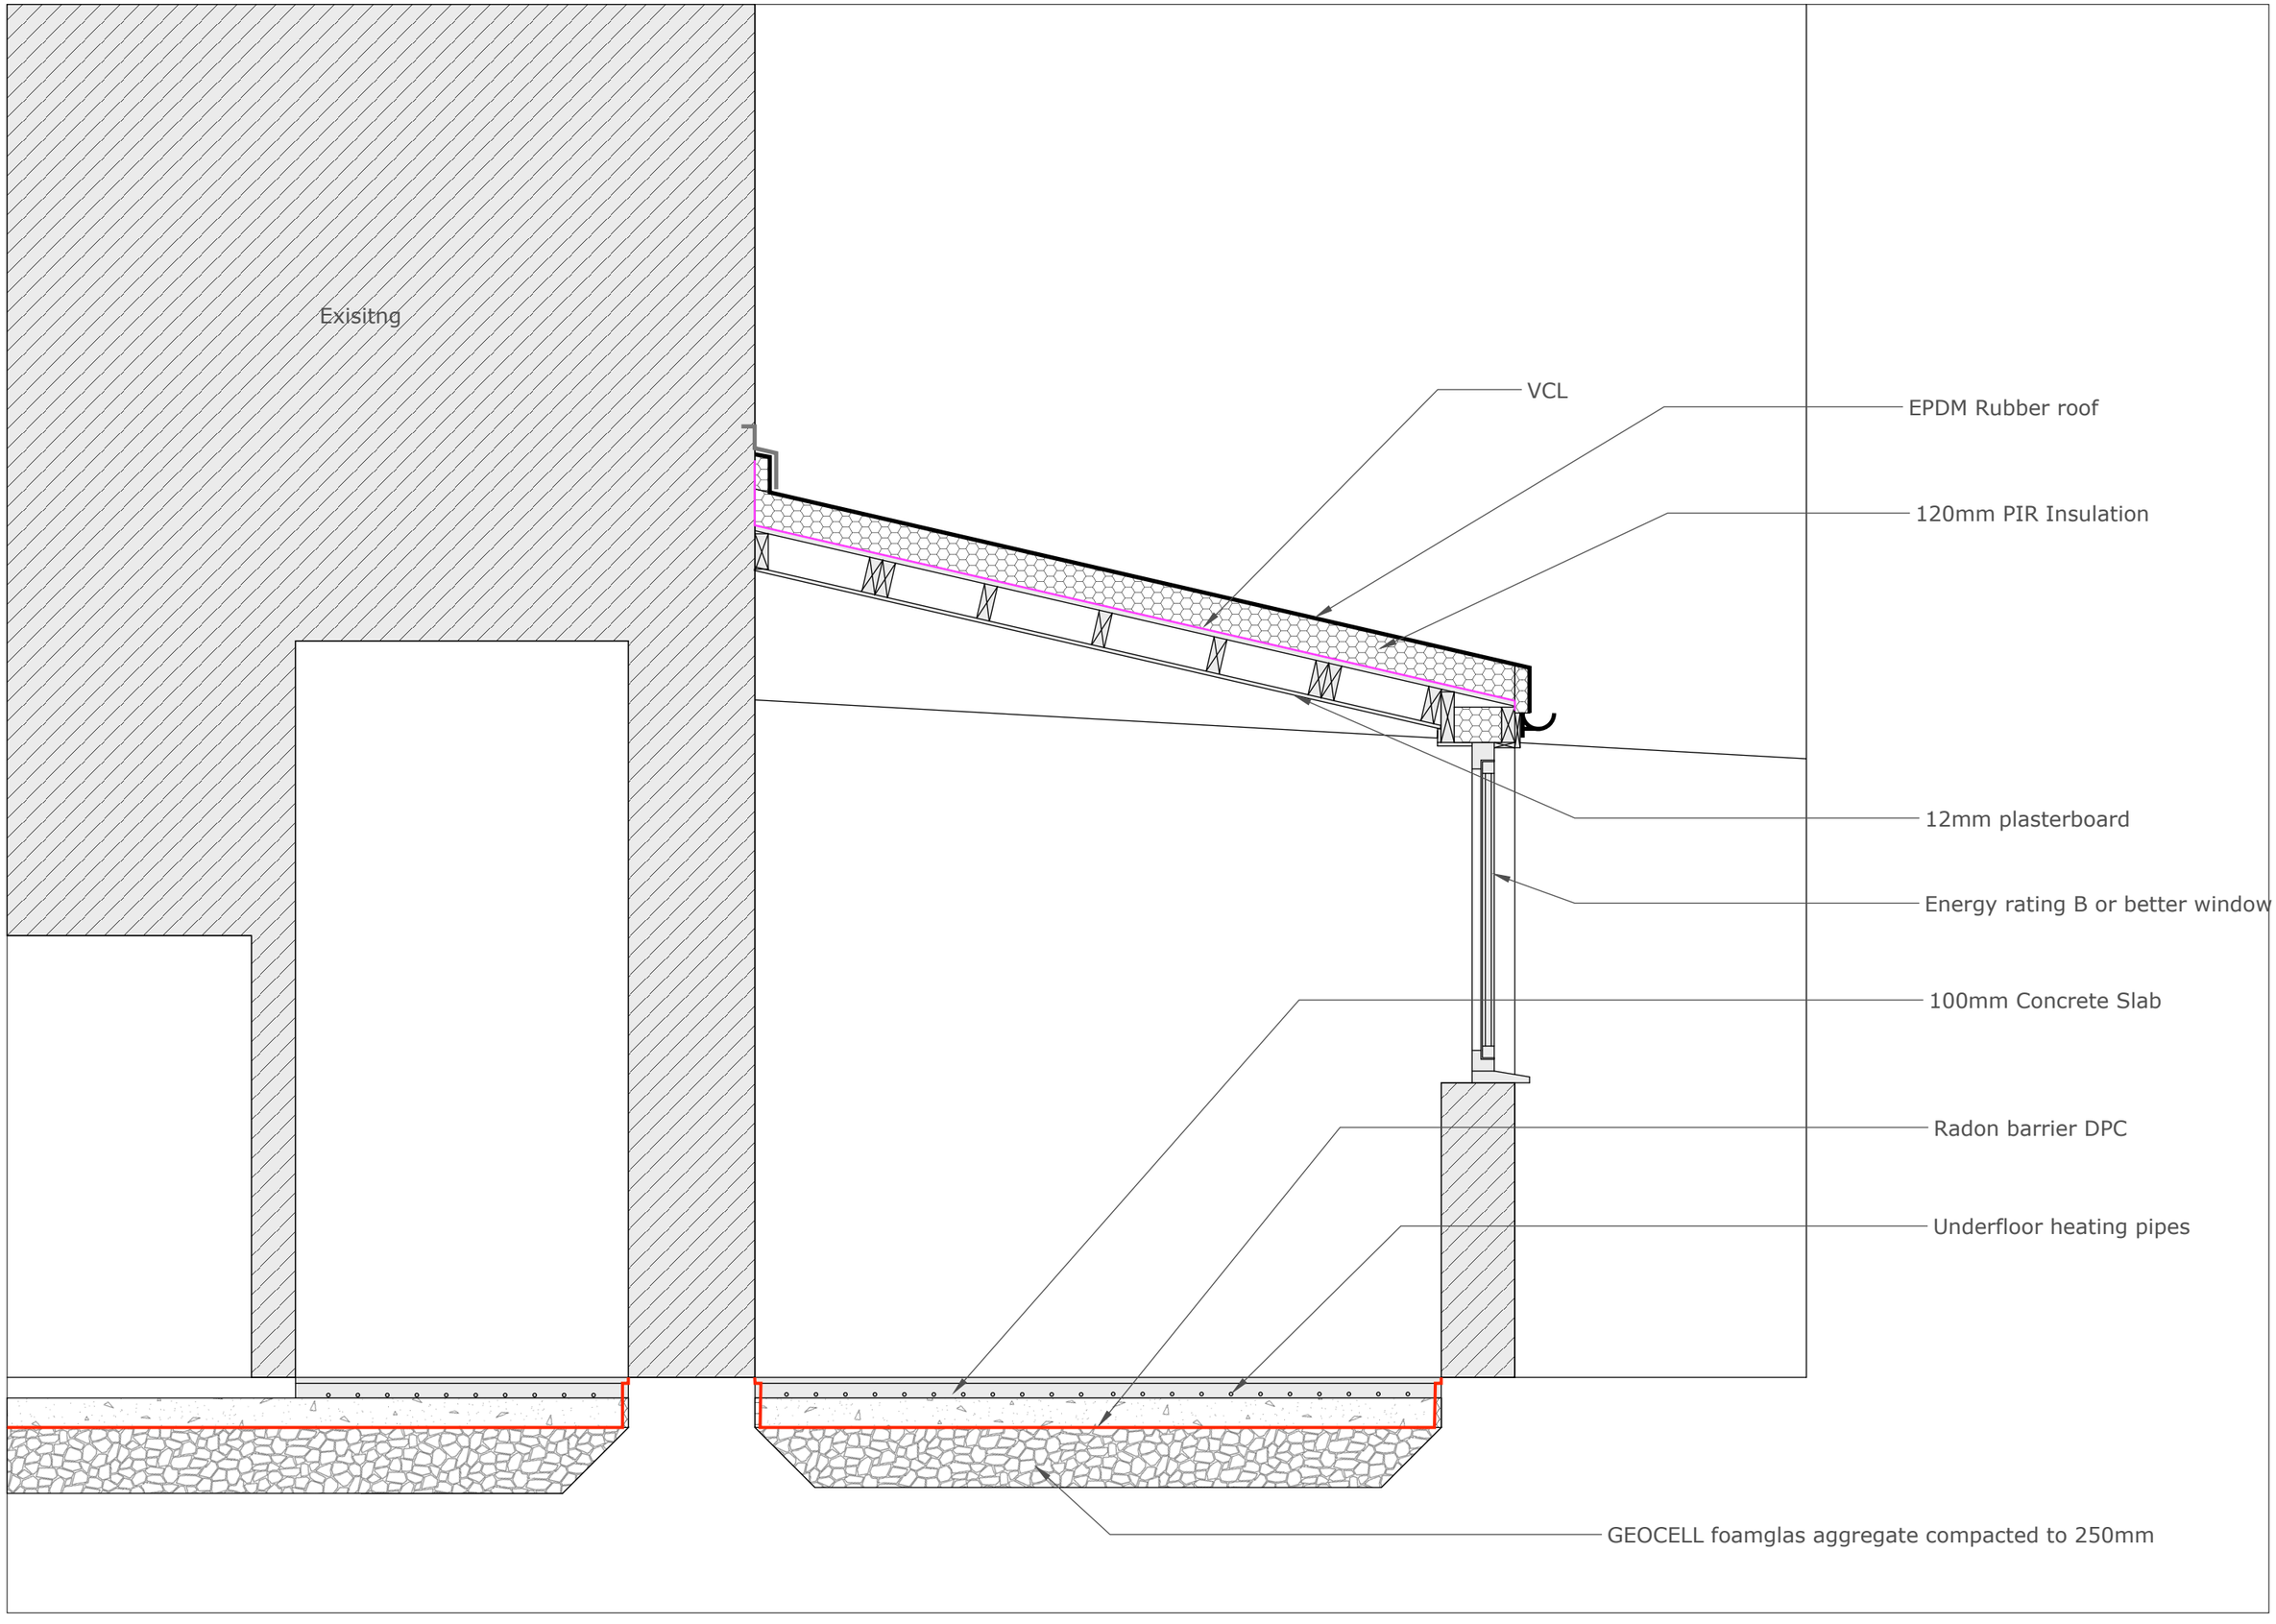

Scale - 1:20 ::

6 Ecclesbourne Cottages, Wirksworth, DE44GR