TYPICAL ELECTRICAL CONNECTION
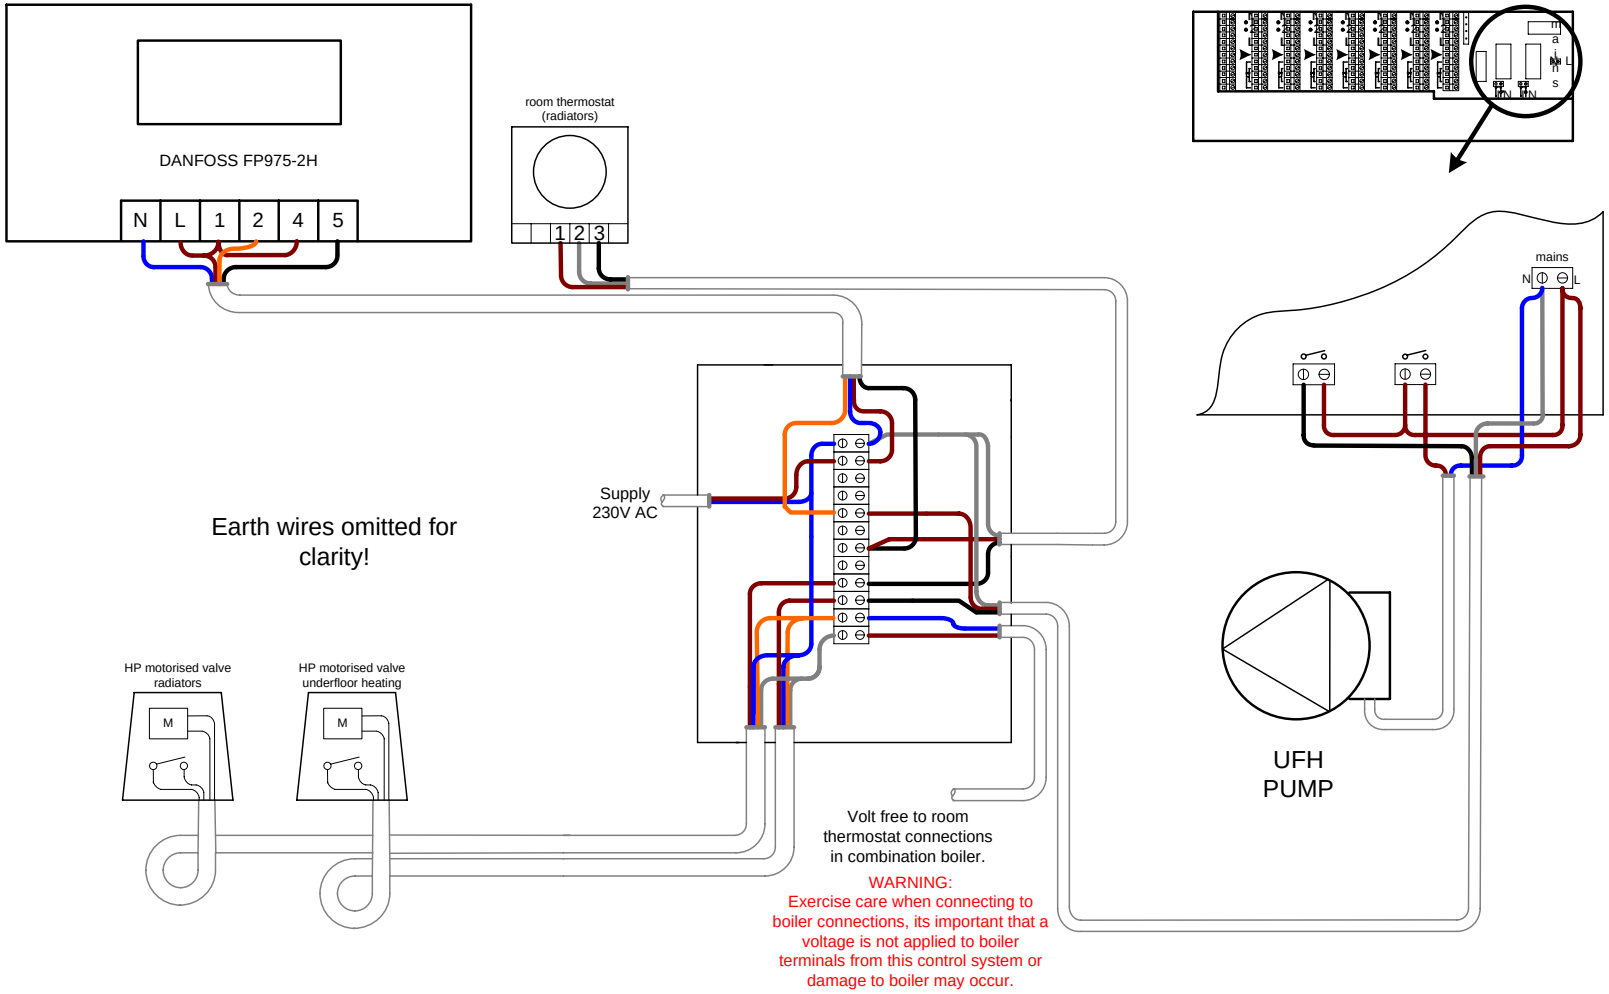
UFH + RADIATORS + COMBINATION BOILER